Name of the work: Construction of culverts in ward No- 02 of yelahanka Sub Division.

B.R.No: 19 date 30-4-2015.

Estimated cost: 9.50 lakhs.

Bill Amount: 9.10 lakhs.

Date of inspection : 16/10/15

Observation and conclusion: The above said Work Construction of culverts in Ward 02 of yelahanka has been done by the Concerned AEE.

The above said Work has been inspected along with the Concerned AEE.

The Measurements are checked by me and it is found Satisfactory. The Work done is Satisfa

G.M.MUNIYAPPA,
B.E.(ELECT),B.E.(CIVIL)
EXECUTIVE ENGINEER(ROAD)
PUBLIC WORKS DEPARTMENT

ಕಾರ್ಯಪಾಲಕ ಅಭಿಯಂತರರು
ಯಲಹಂಕ ವಿಭಾಗ
ಬಿ.ಬಿ.ಎಂ.ಪಿ. ಬೆಂಗಳೂರು - 560064

Name of the work: Construction of culverts in ward No- 02 of yelahanka Sub Division.

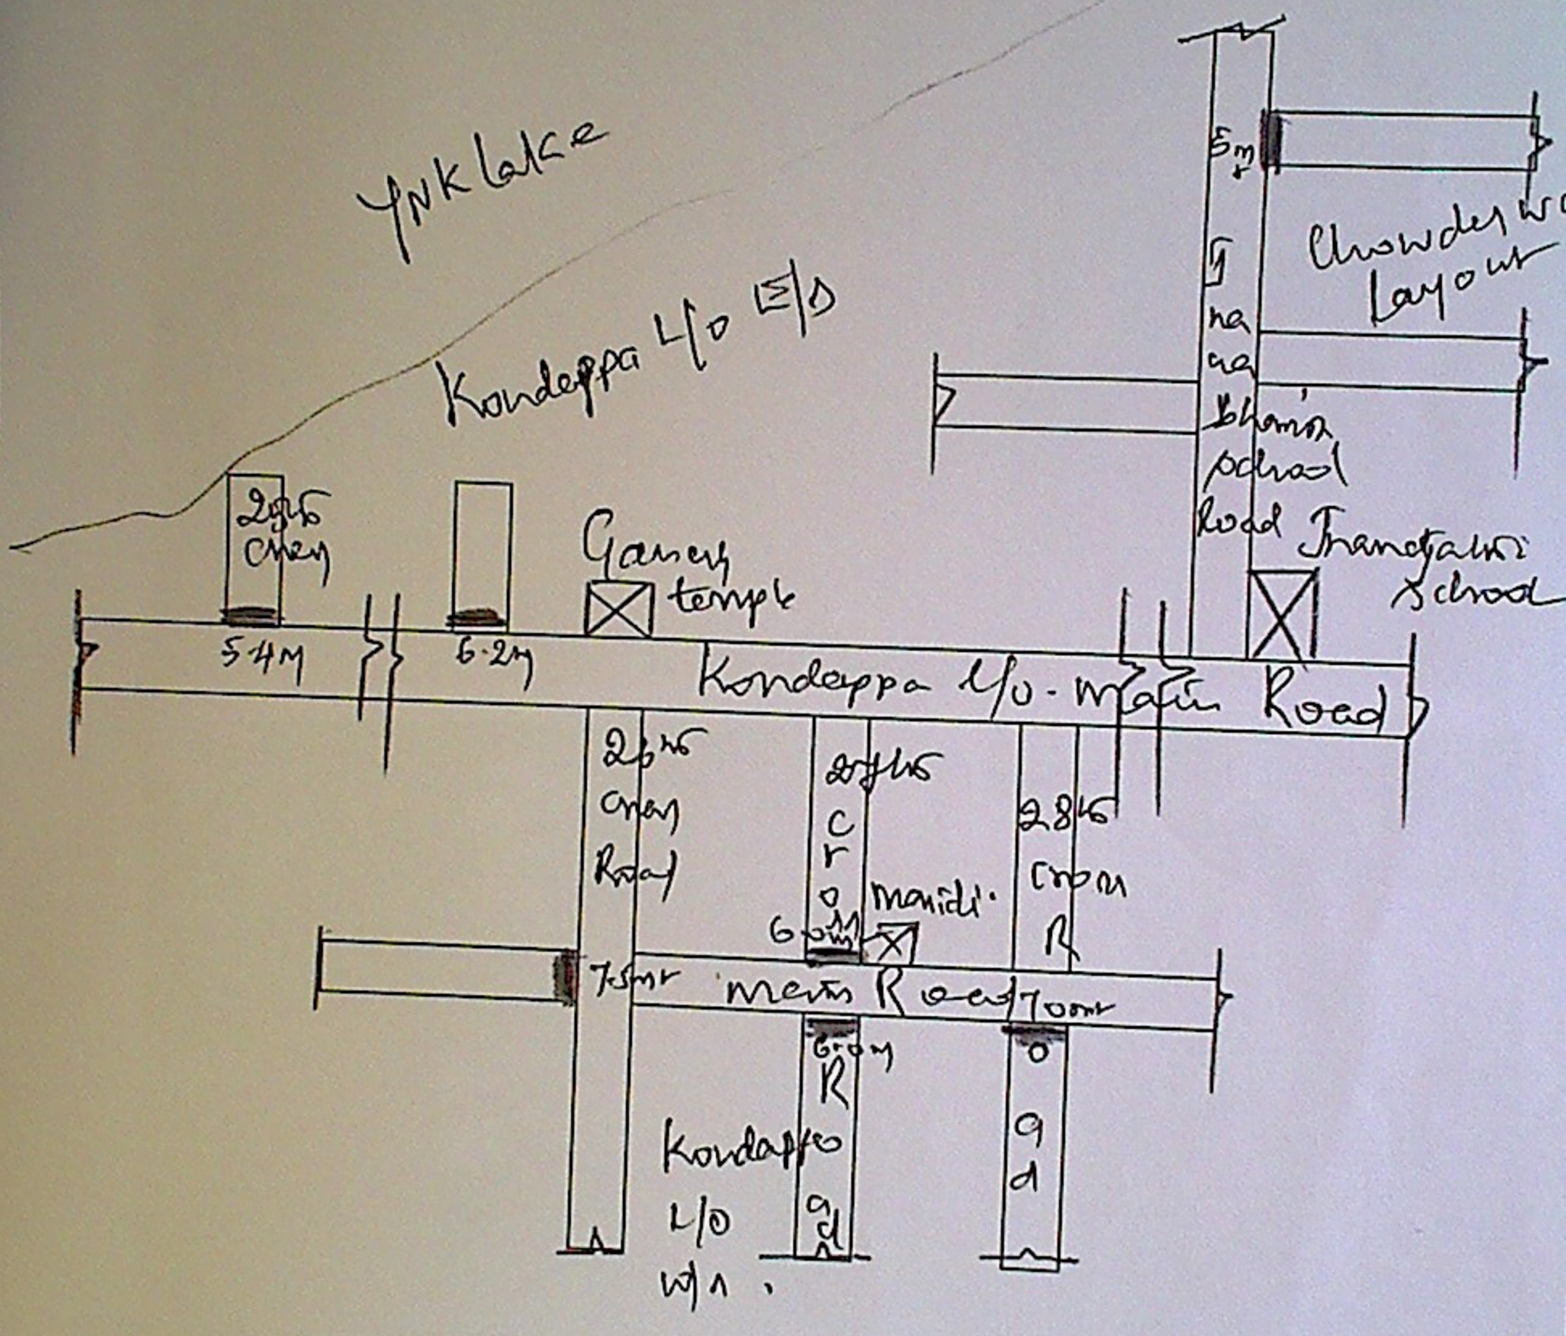

Verified

Ramesh

INDEX

Culvert

G.M.MUNIYAPPA,
B.E.(ELECT),B.E. (CIVIL)
EXECUTIVE ENGINEER(RTD)
PUBLIC WORKS DEPARTMENT

Name of Work : Construction of culverts in ward No 02 of Yelahanka Sub Division

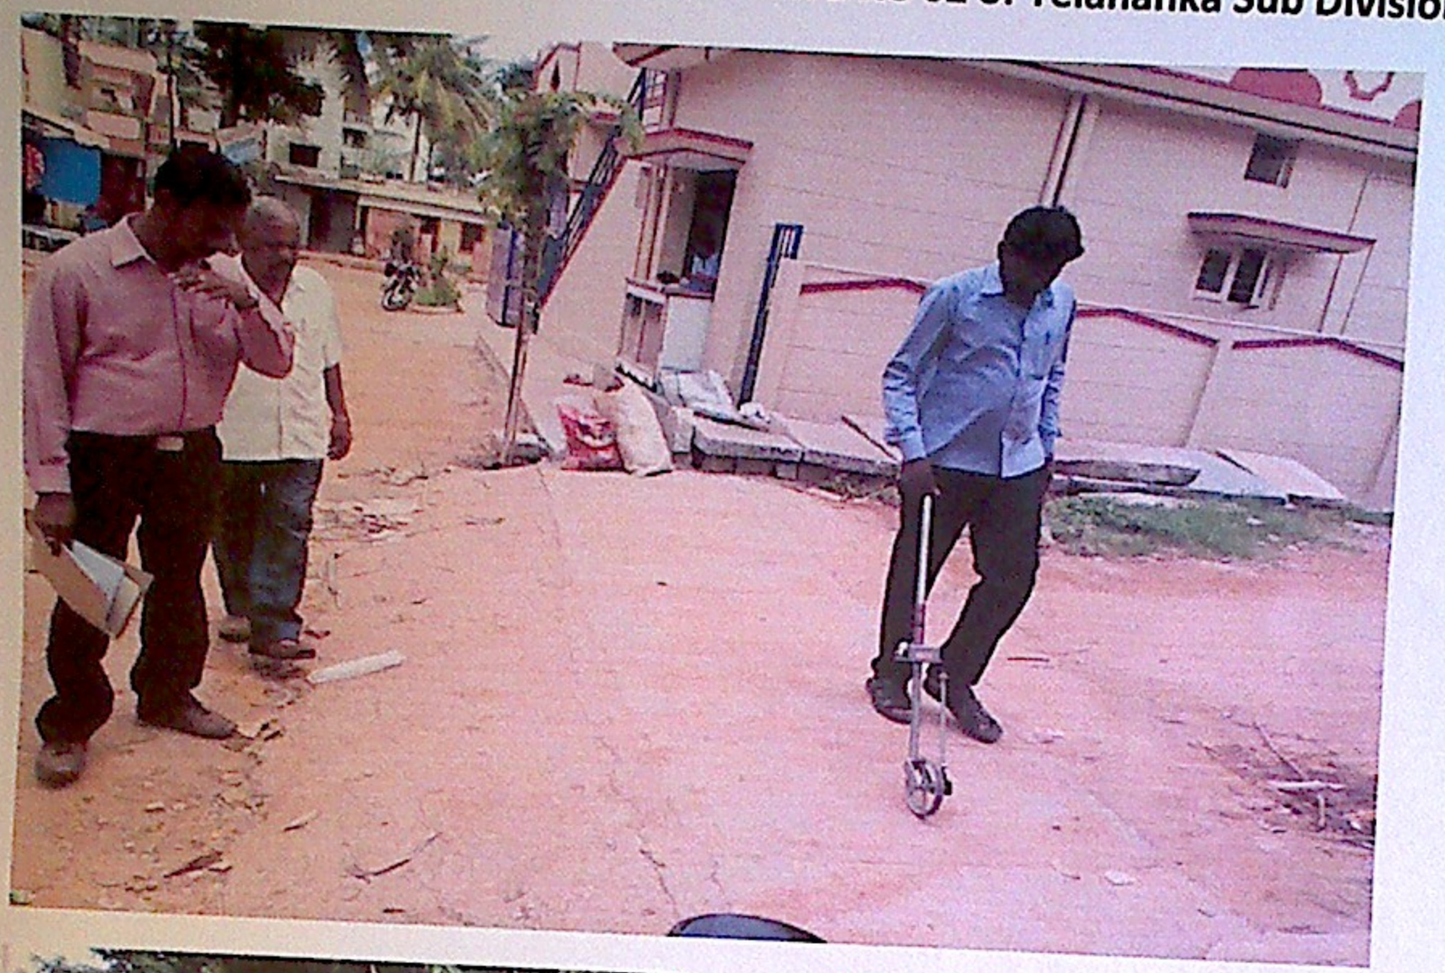

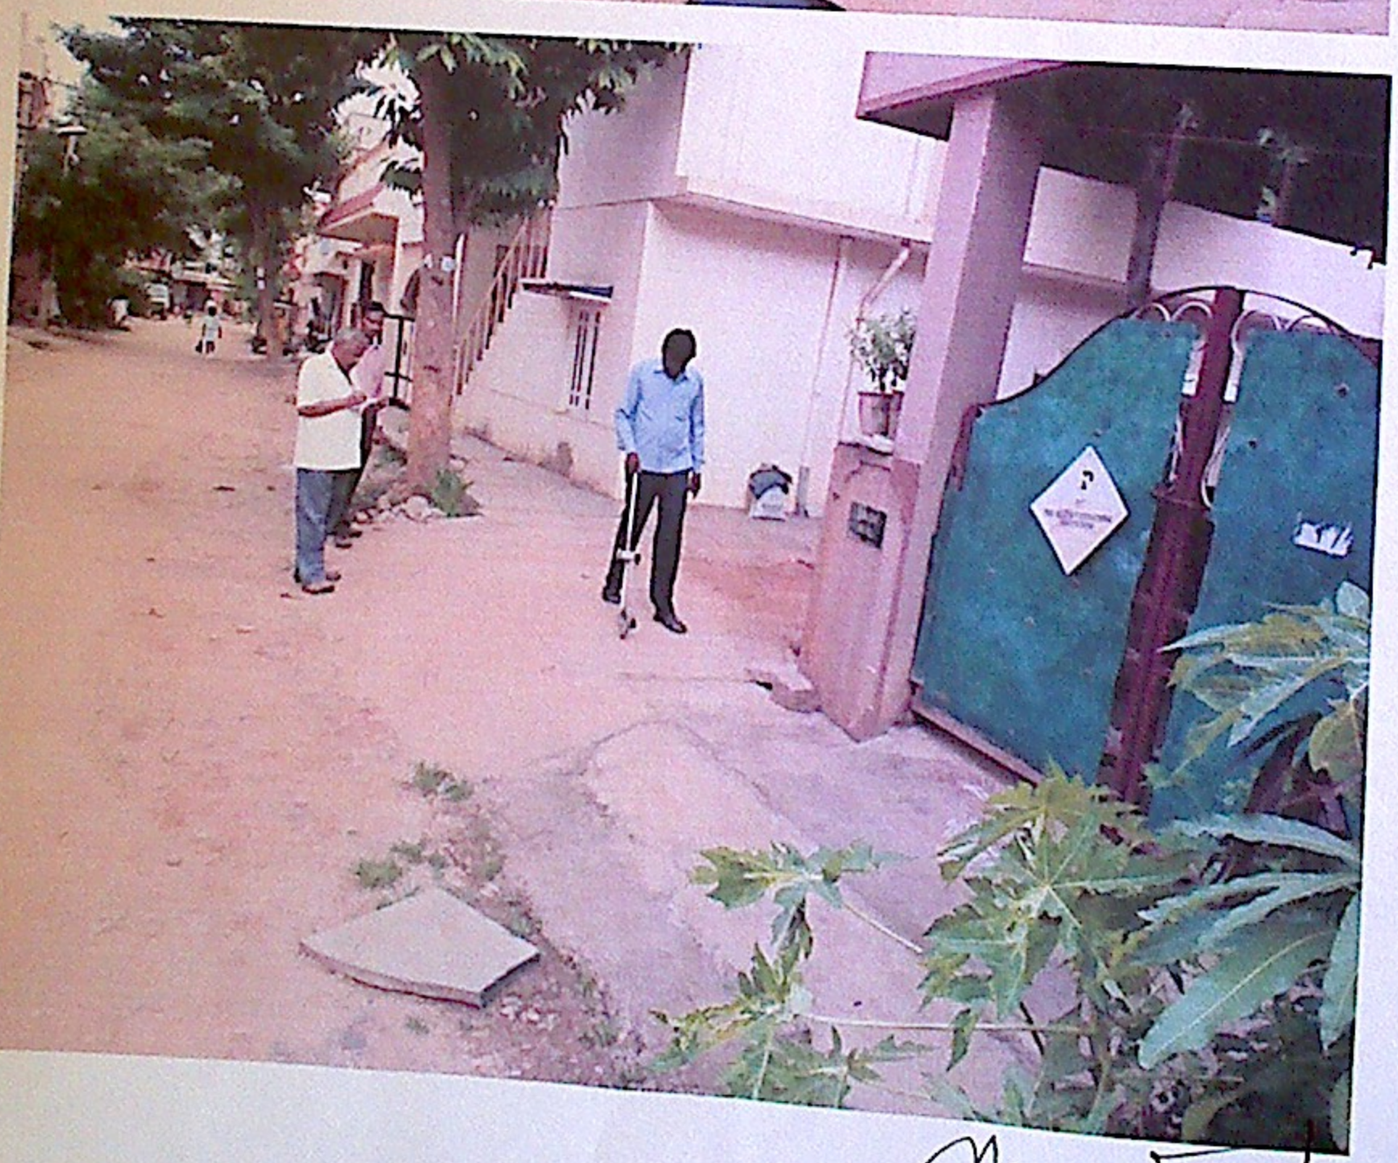

G.M.MUNIYAPPA.
B.E.(ELECT),B.E. (CIVIL)
EXECUTIVE ENGINEER(RTD)
PUBLIC WORKS DEPARTMENT